


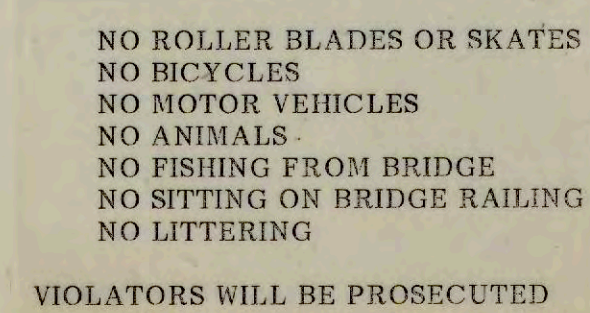


SCALE: 1" = 80'-0"



1

1

BOOK PAGE
PLOT DATE
DRAWING FILE NO.

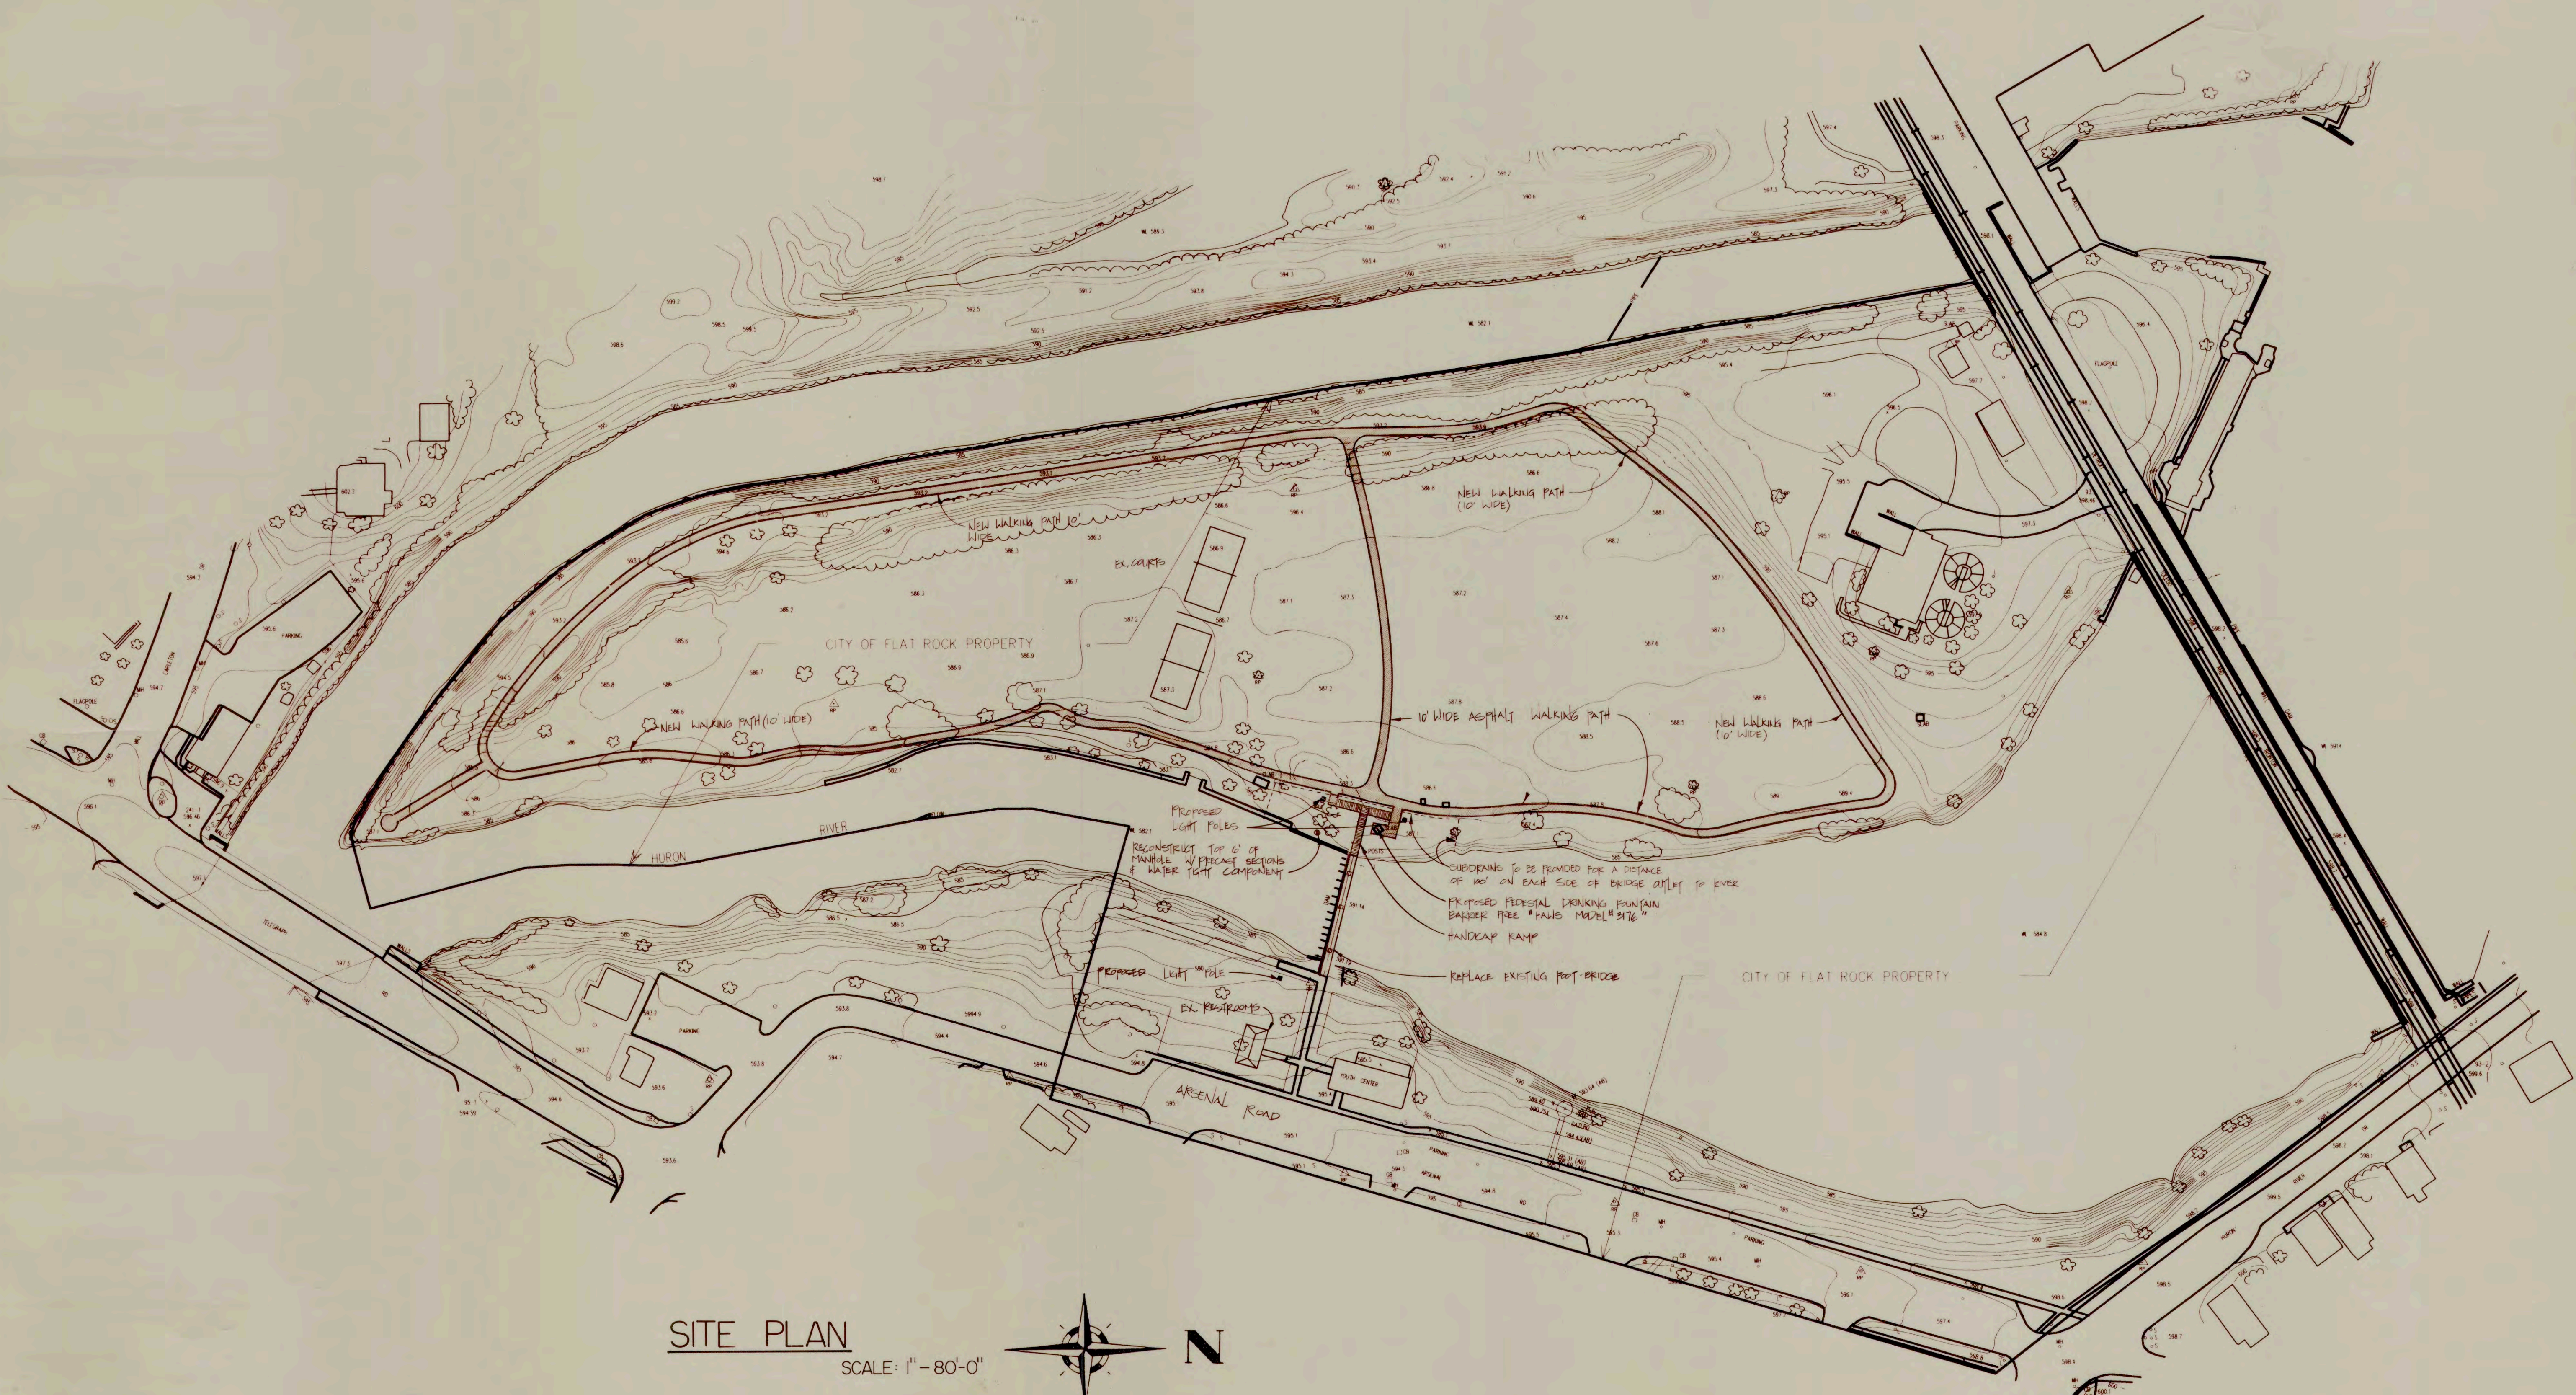

SITE PLAN
SCALE: 1" = 80'-0"
N

BRIDGE & WALKWAY LAYOUT

PROJECT	HURON PARK PHASE II		DR.	CHARLES E. RAINES COMPANY		REV.	11-29-95		ISSUED FOR
	FLAT ROCK, MICHIGAN			1-15-95					
JOB	FR-140		APP.	M.D.N.R.		CHK.	D.W.N.E.Z.S.		DATE
SHEET	1								




PROPOSED FOOT BRIDGE
SCALE: 1/4" = 1'-0"


PROJECT	JOB	FR-140	SHEET	2	HURON PARK PHASE II FLATROCK, MICHIGAN	 CHARLES E. RAINES COMPANY CIVIL ENGINEERS / SURVEYORS 17700 FORT ST. RIVERVIEW MICHIGAN 48192 (313) 285-7510 FAX (313) 285-7572						
							DR.					
							APPR.					
							CHK.				11-29-95	MDNR. REVIEW
							DATE				1-25-96	OWNER'S REVIEW
				REV.		DATE				ISSUED FOR		

1. ALL POLE WIRING ON THE WEST SIDE OF THE BRIDGE IS TO HAVE NO SPLICES BELOW THE AREA 5' FROM THE POLE TOP. THIS MAY NECESSITATE MAKING UP THE WIRING CONNECTIONS AND SETTING THE POLE OVER THEM.
2. ANY SPLICES MADE UP IN HANDHOLES SHALL HAVE 1/2" LAPPED RUBBER SPLICING COMPOUND WITH ALL VOIDS FILLED WITH DUCT SEAL THEN TWO LAYERS OF SCOTCH 33 OR = TAPE AND WATERPROOFED PER MANUFACTURERS INSTRUCTIONS WITH SCOTCH KOTE.


Contractor shall be responsible for making all measurements for the proposed foot bridge and all other construction.

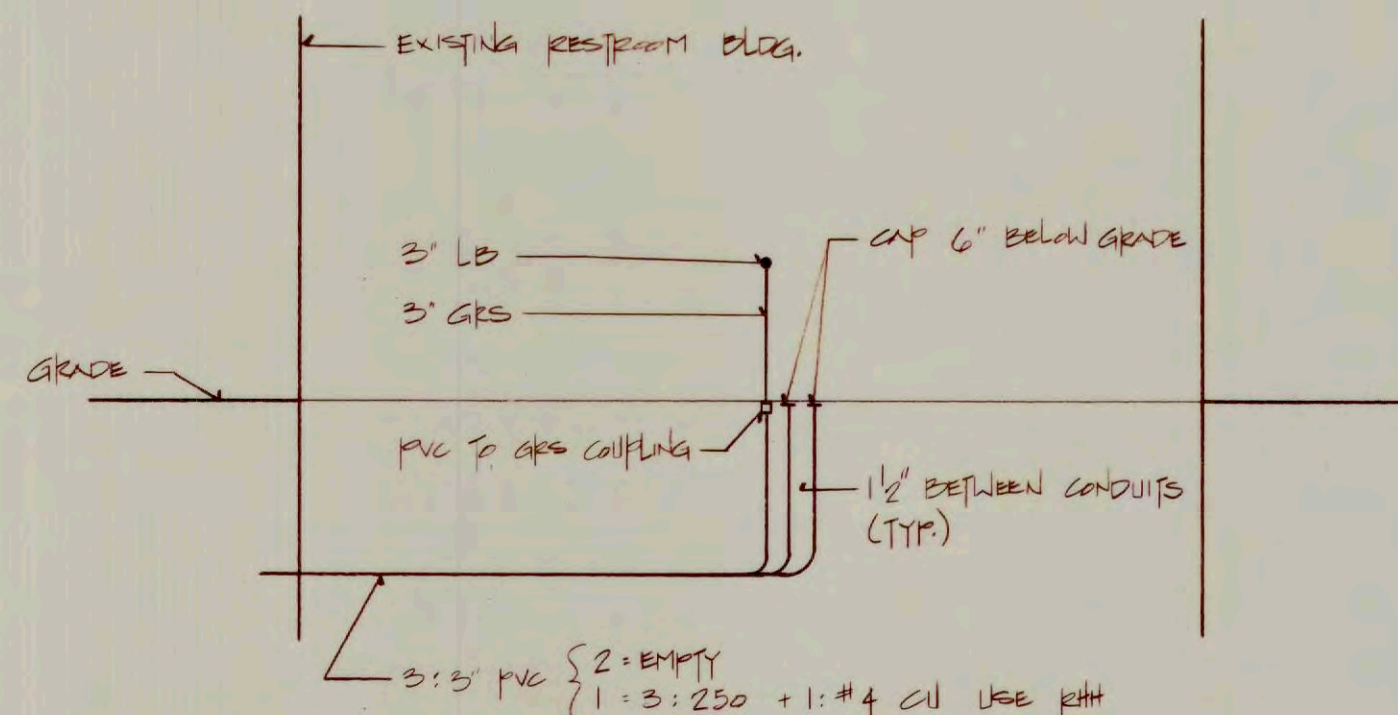


STUD UP DETAIL
N.T.S

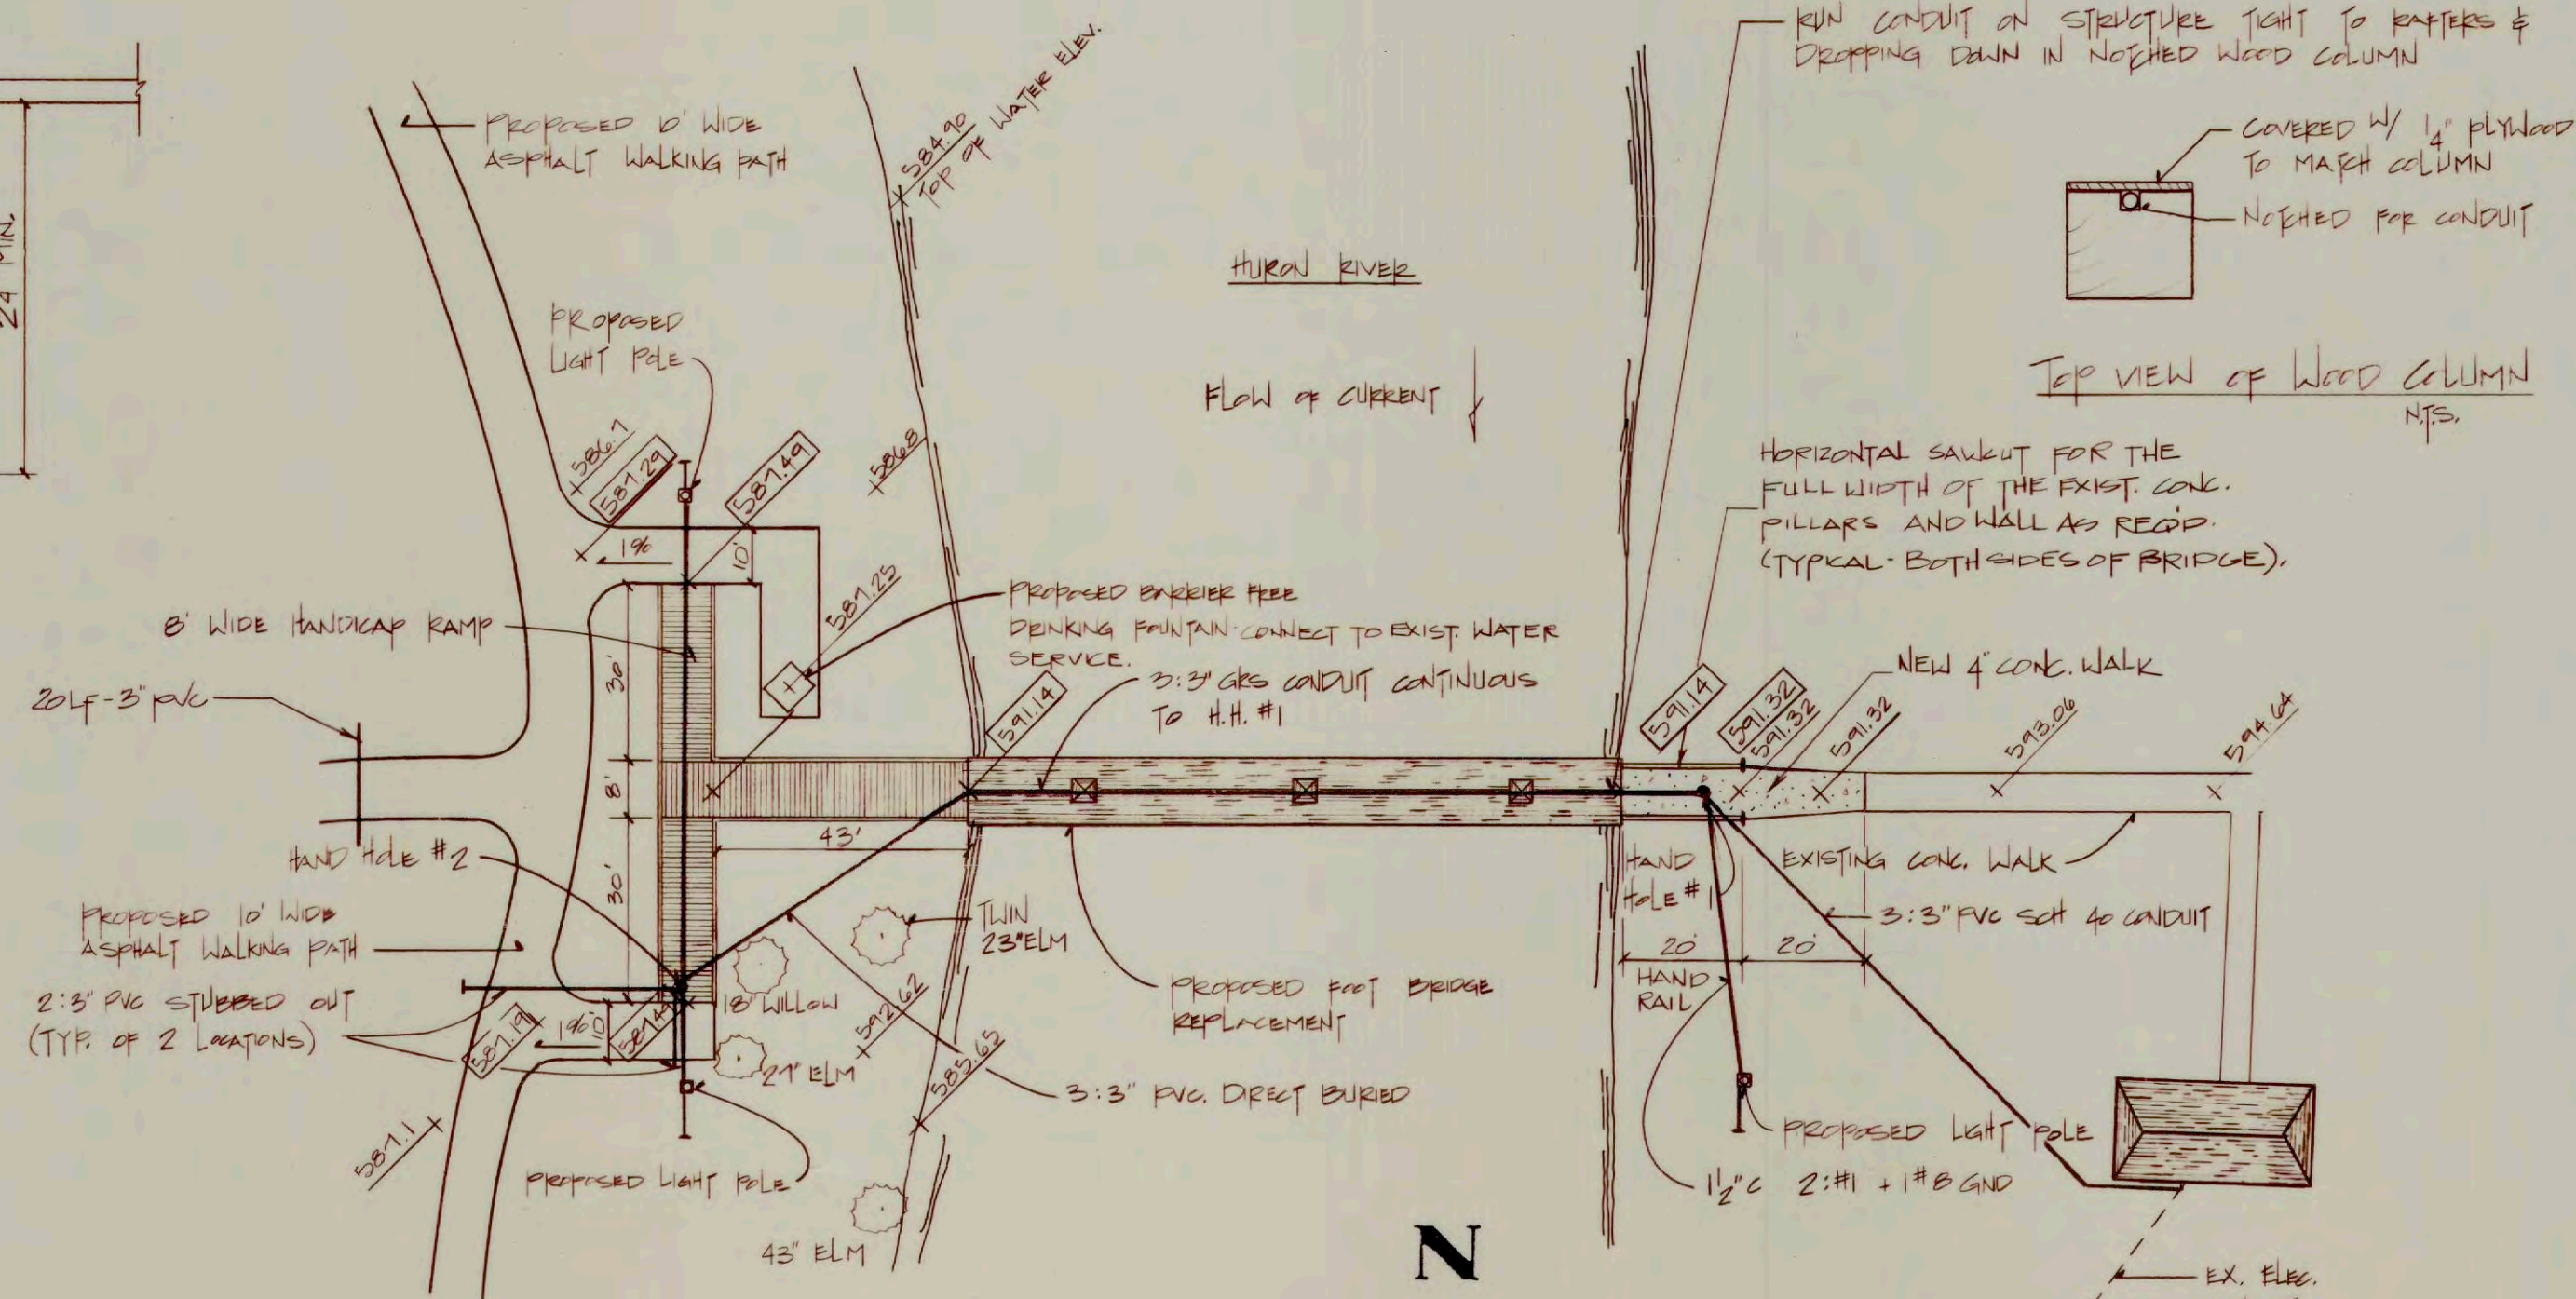

Top View of Wood Column
N.T.S.

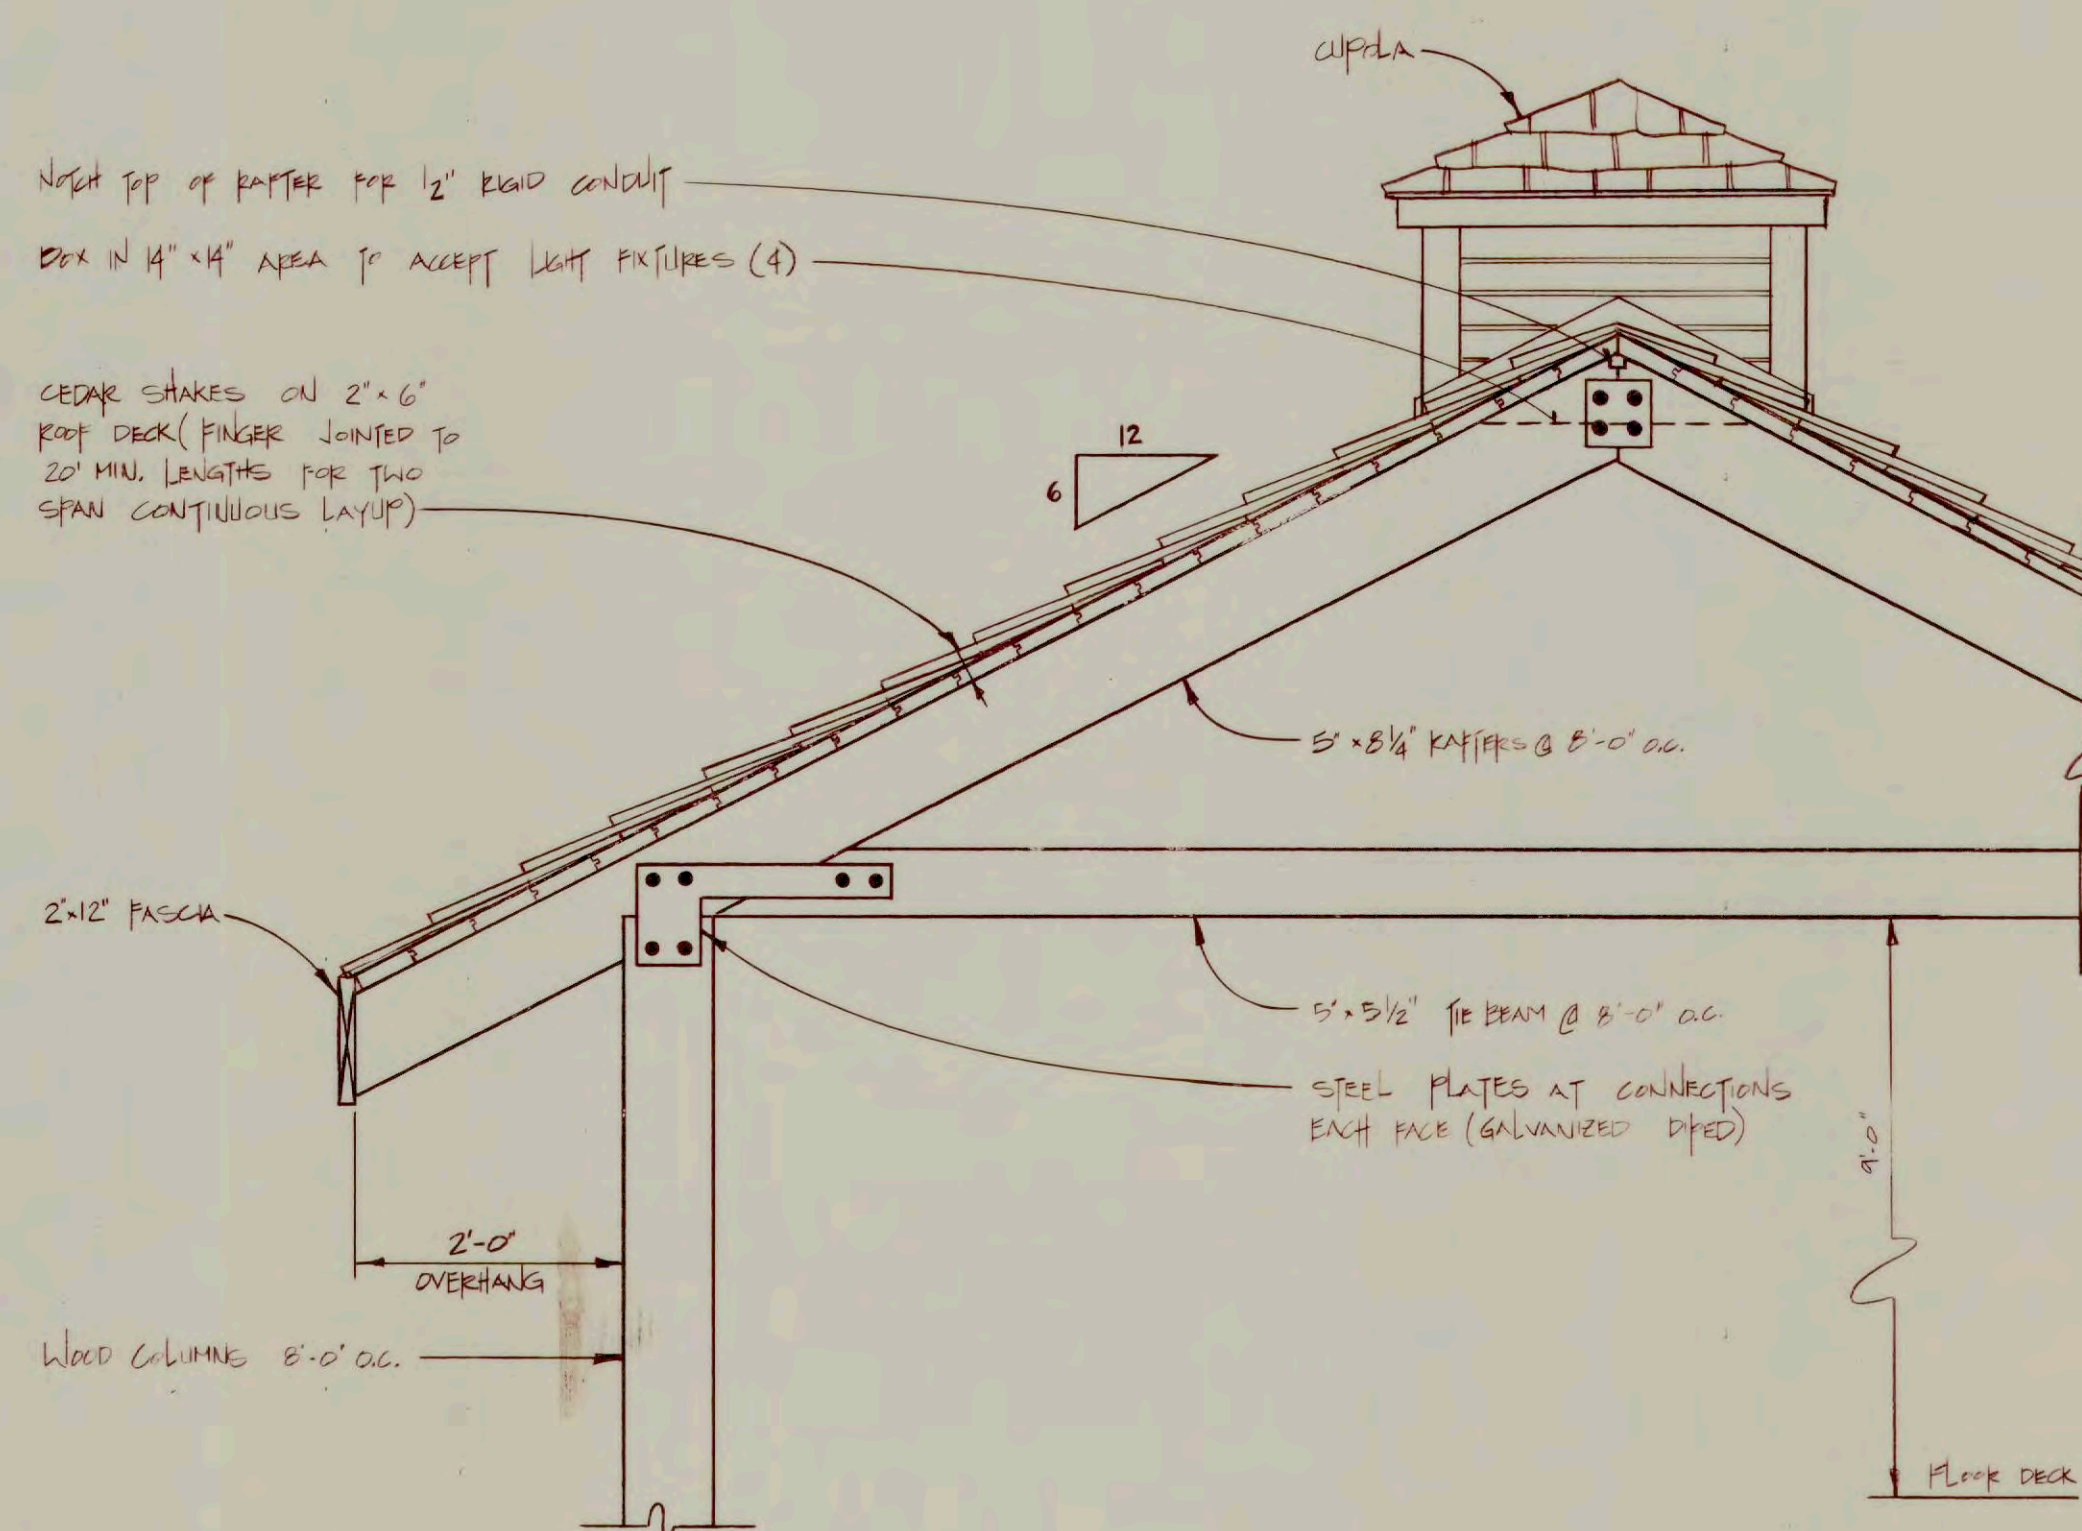

ROOF DETAIL
N.T.S.

 PROJECT	HURC PARK PHASE II				DR.	
JOB	FR-140		CIVIL ENGINEERS / SURVEYORS 17700 FORT ST. RIVERVIEW MICHIGAN 48192 (313) 285-7510 FAX (313) 285-7572		APPR.	
SHEET	3		FLATROCK, MICHIGAN		CHK.	
					DATE	11.29.93
					REV.	
					ISSUED FOR	M.D.N.E. E.S.V.L.L.